gov. 98-25

PARCEL TO PARCEL LINKAGE 2

Community Meetings/ Developer Presentations

overnment
locuments
BRA
1933

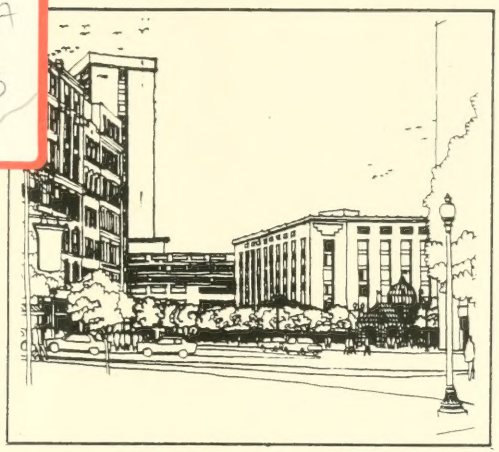

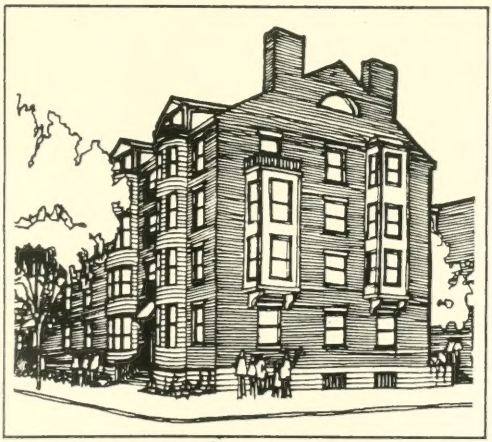

PARK SQUARE AND TRANSITIONAL HOUSING

South End Community Review

December 10 Urban Renaissance
7:00–8:30
Pavillion
8:45–10:15

December 16 South Park
7:00–8:30
Gunwyn/YWCA
8:45–10:15

At the Blackstone Community School

BOSTON
PUBLIC
LIBRARY

DESIGN SUBMISSIONS

GUNWYN COMPANY/BOSTON YWCA

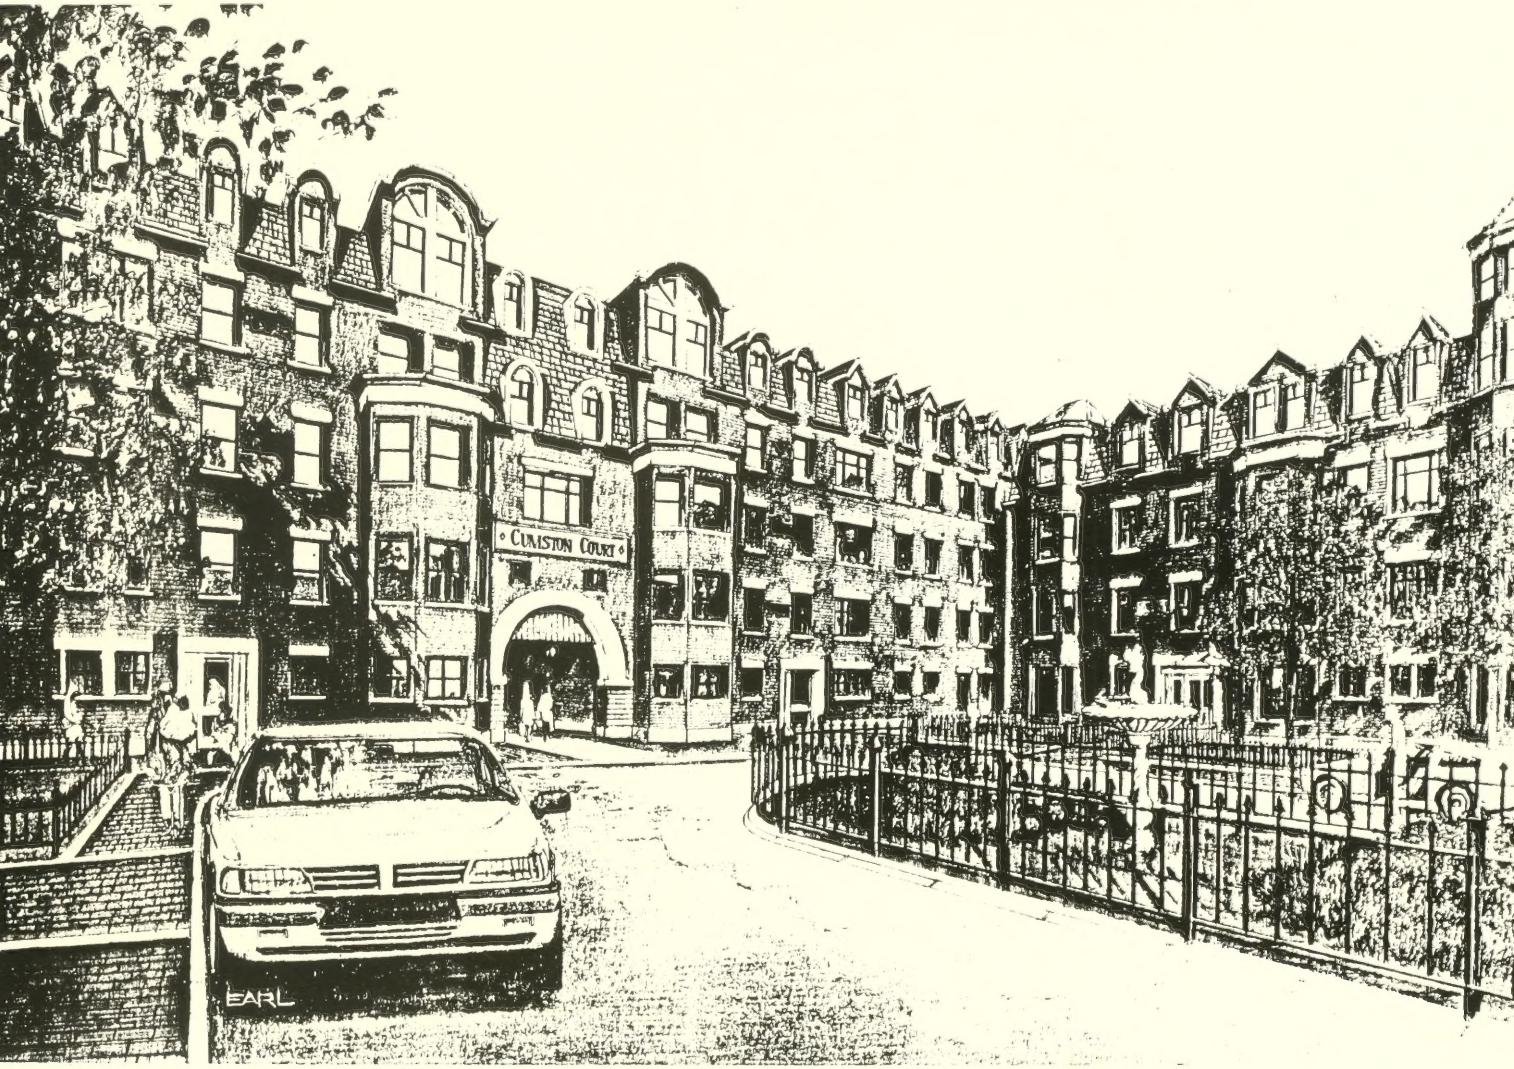

GUNWYN/YWCA • CUMSTON COURT

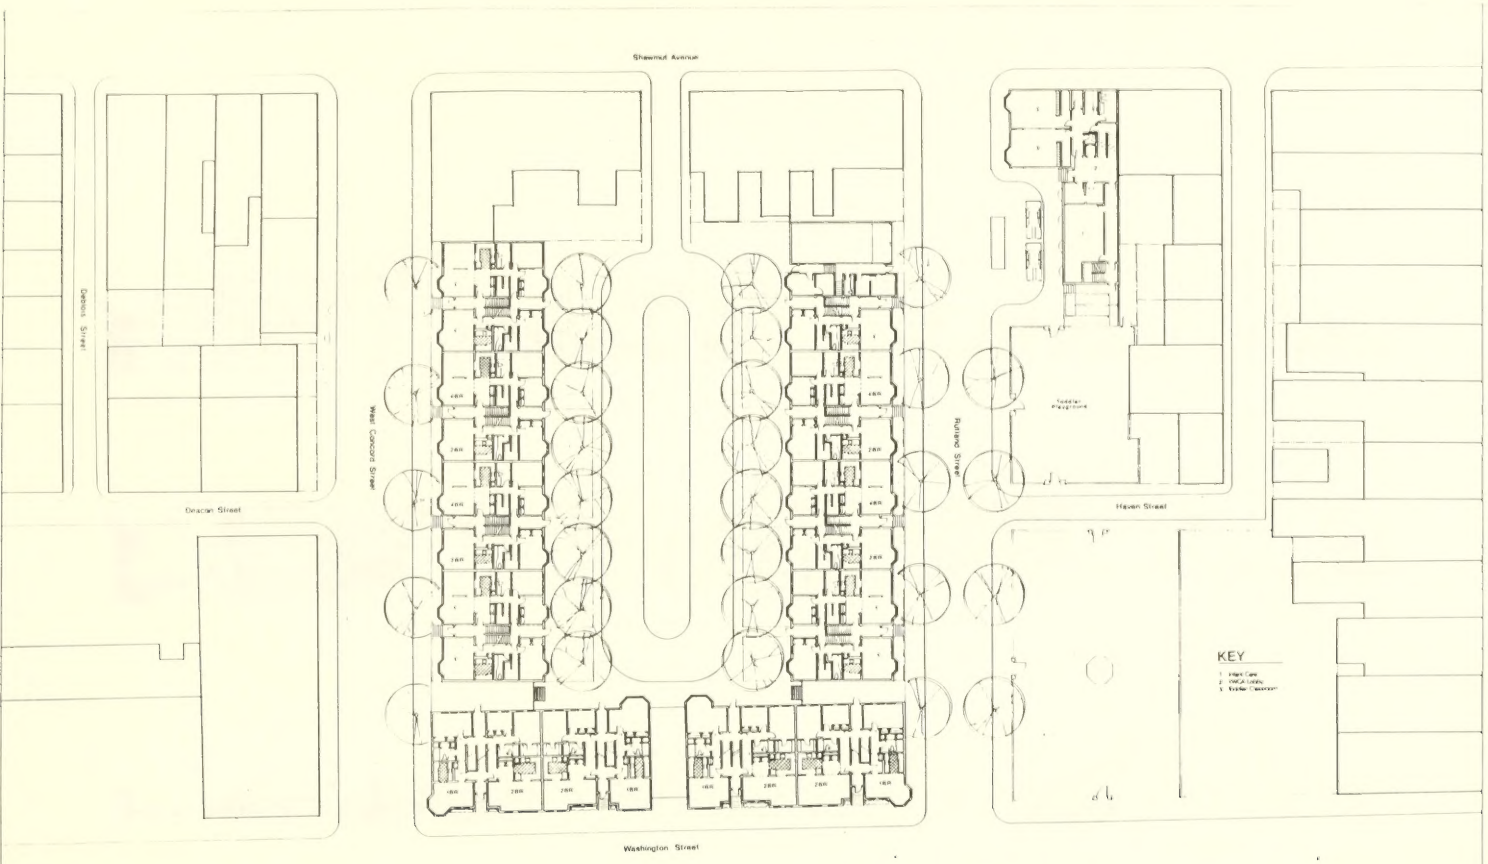

Site and Ground Floor Plan
1/16" = 1'-0"

·CUMSTON COURT·

November 6, 1987

Boston YWCA
The Gunwyn Company
Graham Gund Architects

Housing Elevation - Washington Street

Housing Elevation - West Concord Street

Housing Elevation - Rutland Street

MSTON COURT -

Boston YWCA
The Gunwyn Company
Graham Gund Architects

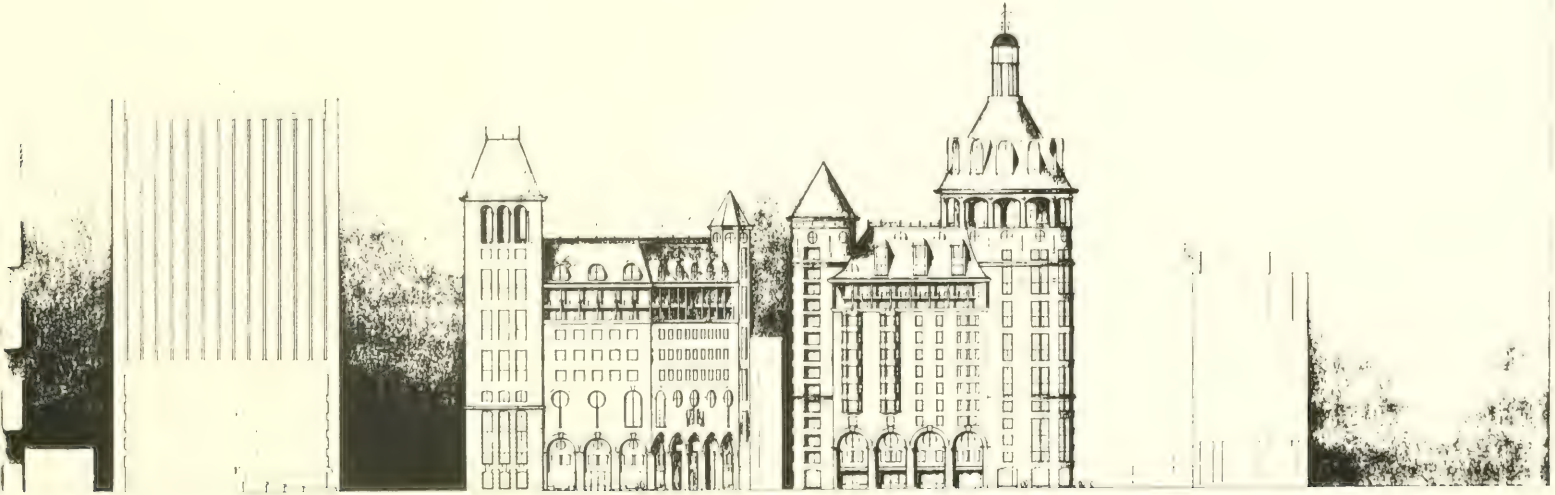

Charles Street Elevations

ONE PARK PLAZA

dec 6, 1987

Boston YWCA
The Gunwyn Company
Graham Gund Architects

PAVILION COMPANY

WASHINGTON STREET VIEW

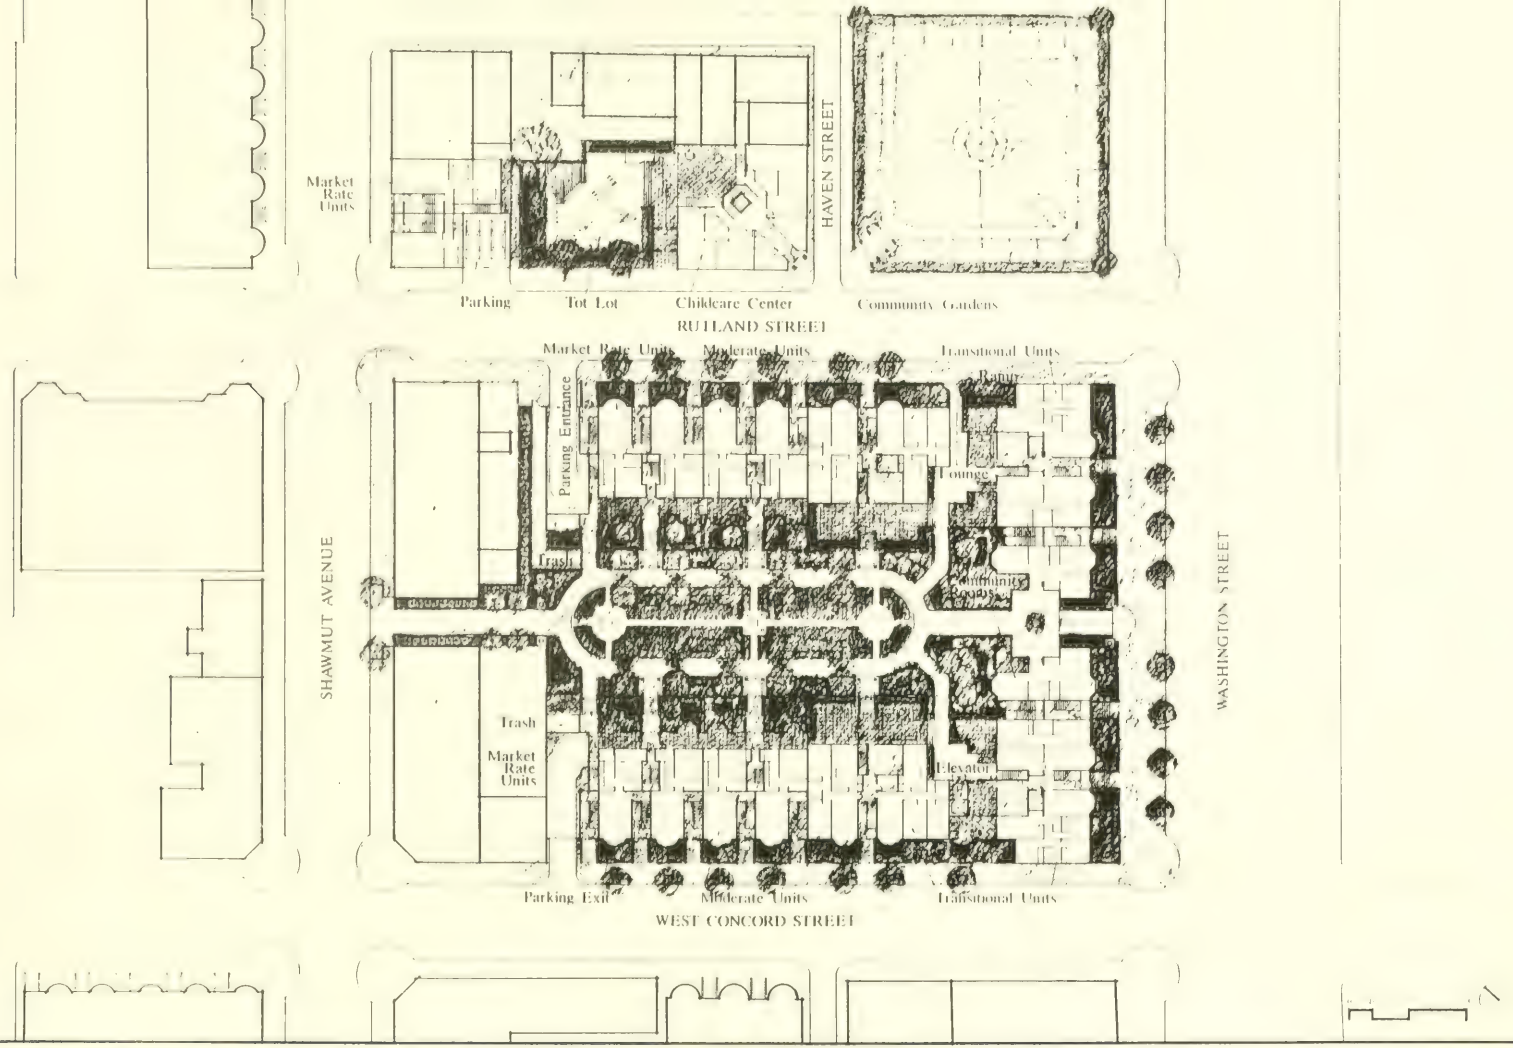

Site/1st Floor Plan

The Pavilion Limited Partnership
CBT/Childs Bertman Tseckares & Casendino Inc

WASHINGTON STREET

WEST CONCORD STREET

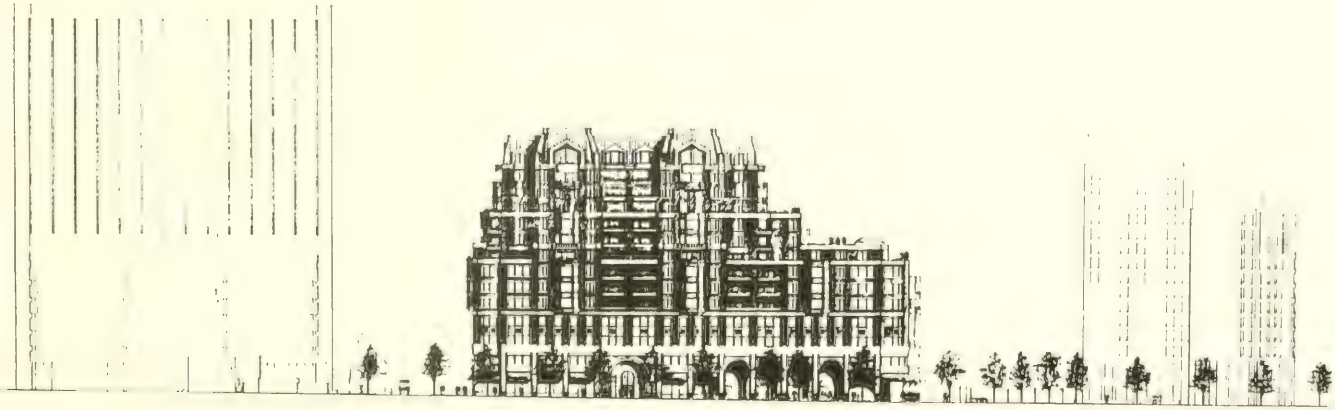

EAST ELEVATION

SOUTH PARK PARTNERSHIP

PERSPECTIVE VIEW
FROM CORNER OF WASHINGTON
AND WEST CONCORD STREETS

PROPOSED HOUSING/OFFICE/RETAIL DEVELOPMENT AT PARK SQUARE

DEVELOPER: THE SOUTH PARK PARTNERSHIP
ARCHITECTS: MINTZ ASSOCIATES

IEIGHBORHOOD PARCELS•SOUTH END

BOSTON, MASSACHUSETTS

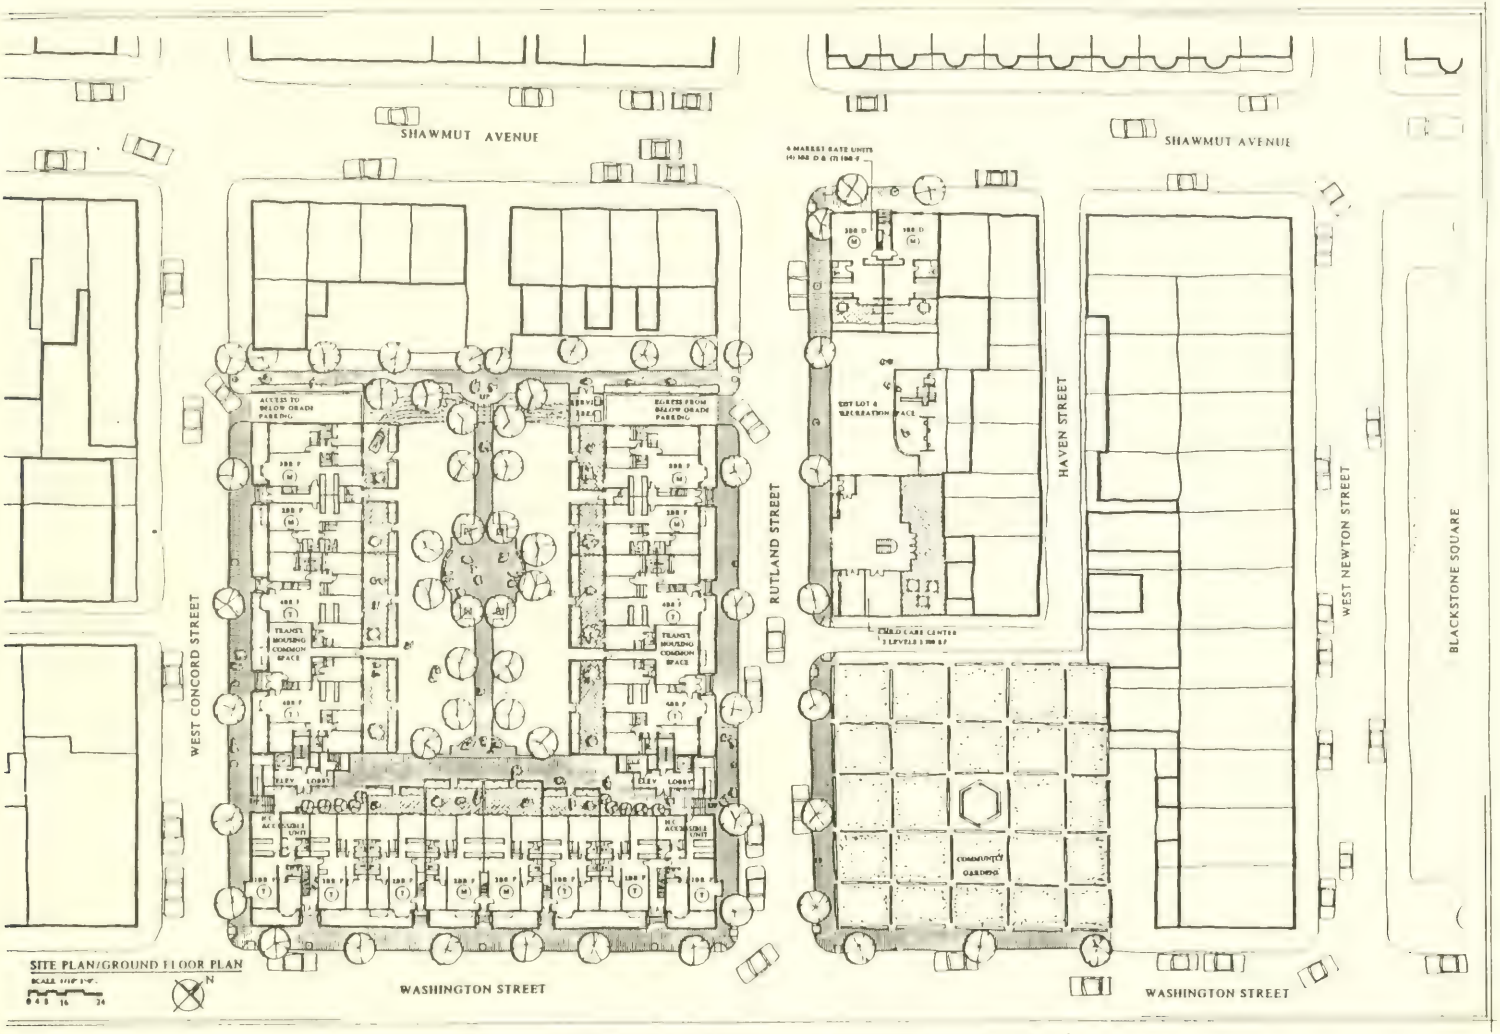

PROPOSED TRANSITIONAL/MODERATE/MARKET RATE HOUSING IN THE SOUTH END

DEVELOPER THE SOUTH PARK PARTNERSHIP
ARCHITECTS: MINTZ ASSOCIATES

NEIGHBORHOOD PARCELS-SOUTH END

BOSTON, MASSACHUSETTS

RUTLAND STREET ELEVATION

SCALE 1/16" = 1'-0"

WEST CONCORD STREET ELEVATION

SCALE 1/16" = 1'-0"

WASHINGTON STREET ELEVATION

SCALE 1/16" = 1'-0"

PROPOSED TRANSITIONAL/MODERATE/MARKET RATE HOUSING IN THE SOUTH END

DEVELOPER: THE SOUTH PARK PARTNERSHIP
ARCHITECTS: MINTZ ASSOCIATES

NEIGHBORHOOD PARCELS SOUTH END

BOSTON, MASSACHUSETTS

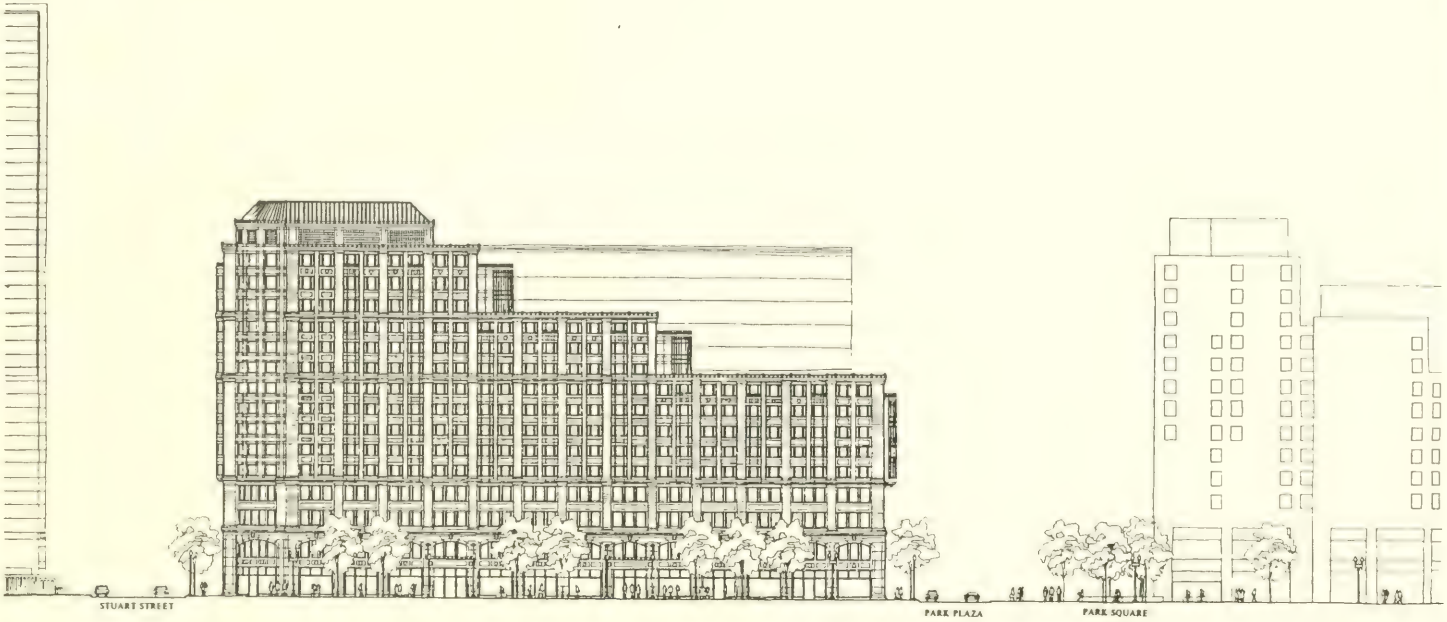

CHARLES STREET ELEVATION

SCALE 1/16"=1'-0"

PROPOSED HOUSING /OFFICE/RETAIL DEVELOPMENT AT PARK SQUARE

DEVELOPER: THE SOUTH PARK PARTNERSHIP

ARCHITECTS MINTZ ASSOCIATES

DOWNTOWN PARCEL-PARK SQUARE

BOSTON, MASSACHUSETTS

URBAN RENAISSANCE ASSOCIATES

URBAN RENAISSANCE • CHATHAM SQUARE

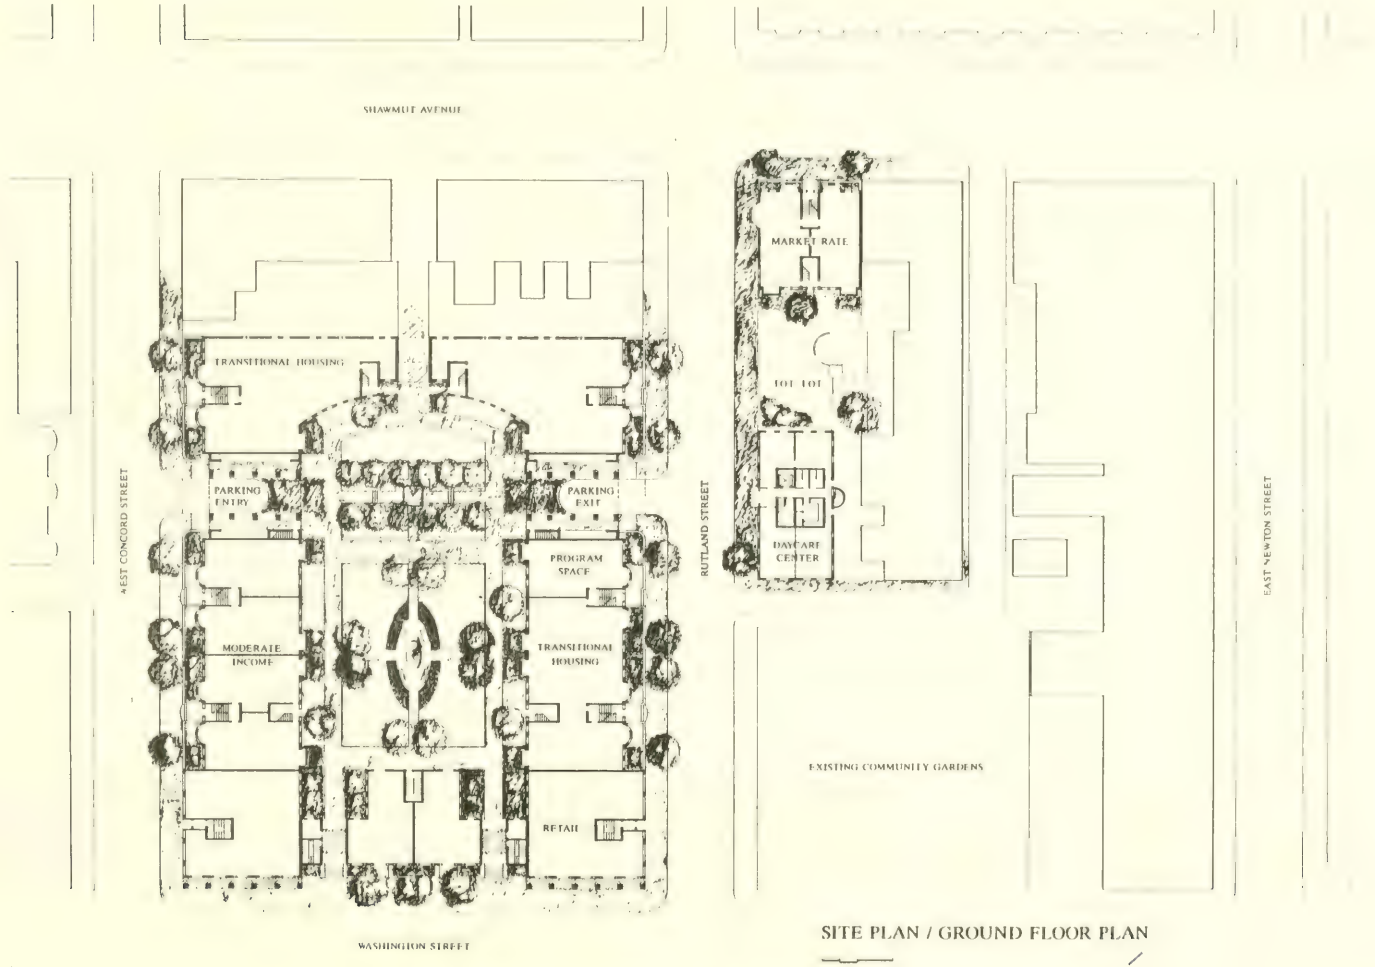

SITE PLAN / GROUND FLOOR PLAN

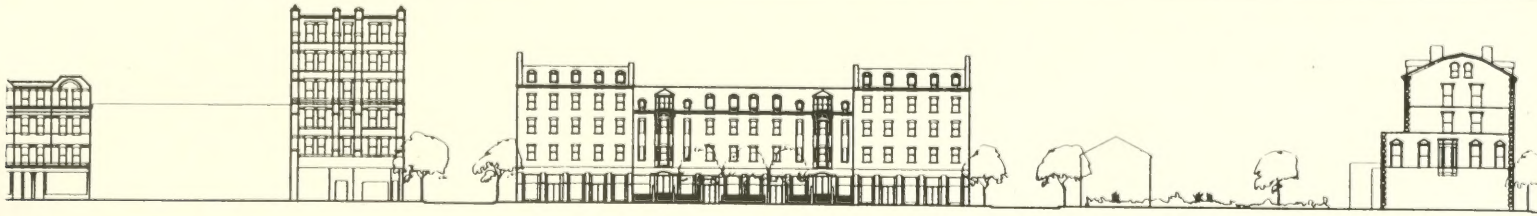

WASHINGTON STREET ELEVATION

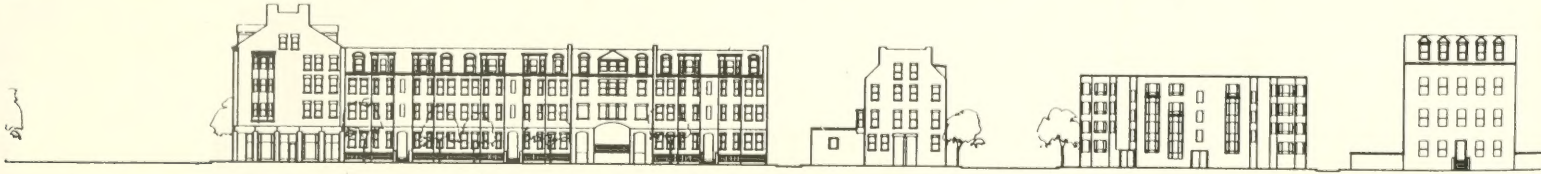

RUTLAND STREET ELEVATION
WEST SIDE

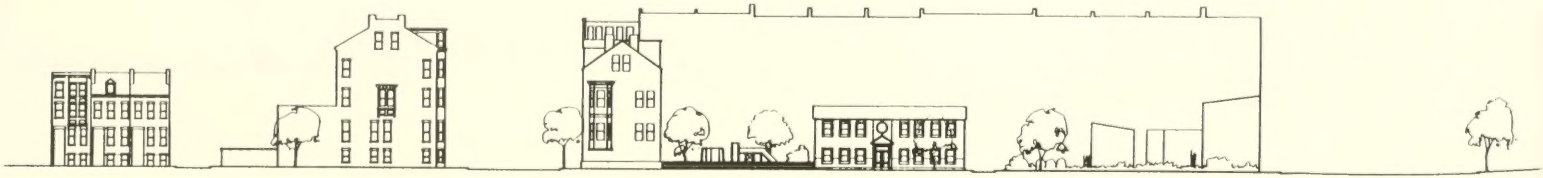

RUTLAND STREET ELEVATION
EAST SIDE

ssociates

• CHATHAM SQUARE •

Notter Finego

rative Inc

Migliassi/Jackson and

BOSTON PUBLIC LIBRARY
3 9999 06315 796 8

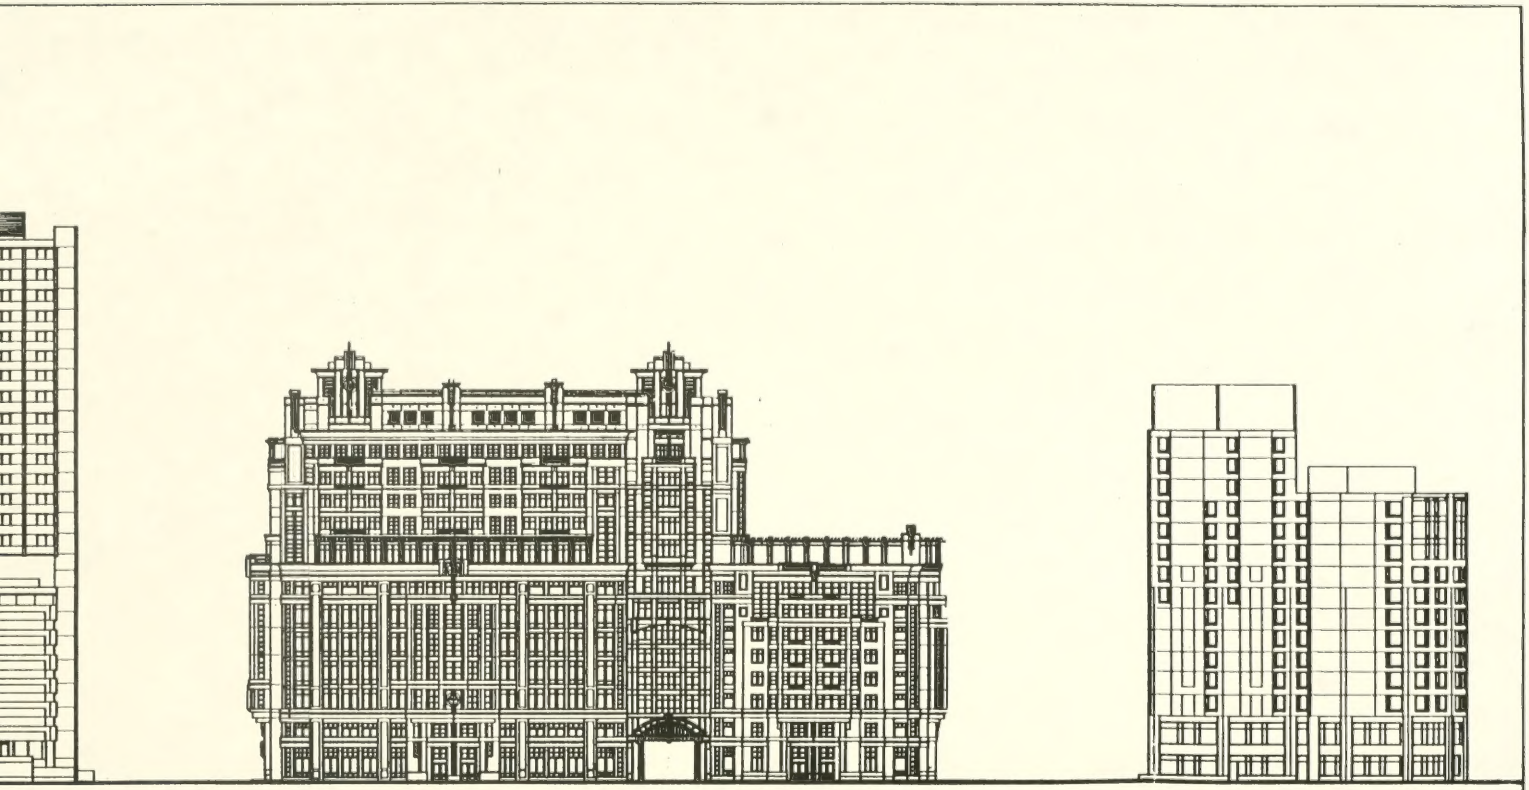

Charles Street Elevation